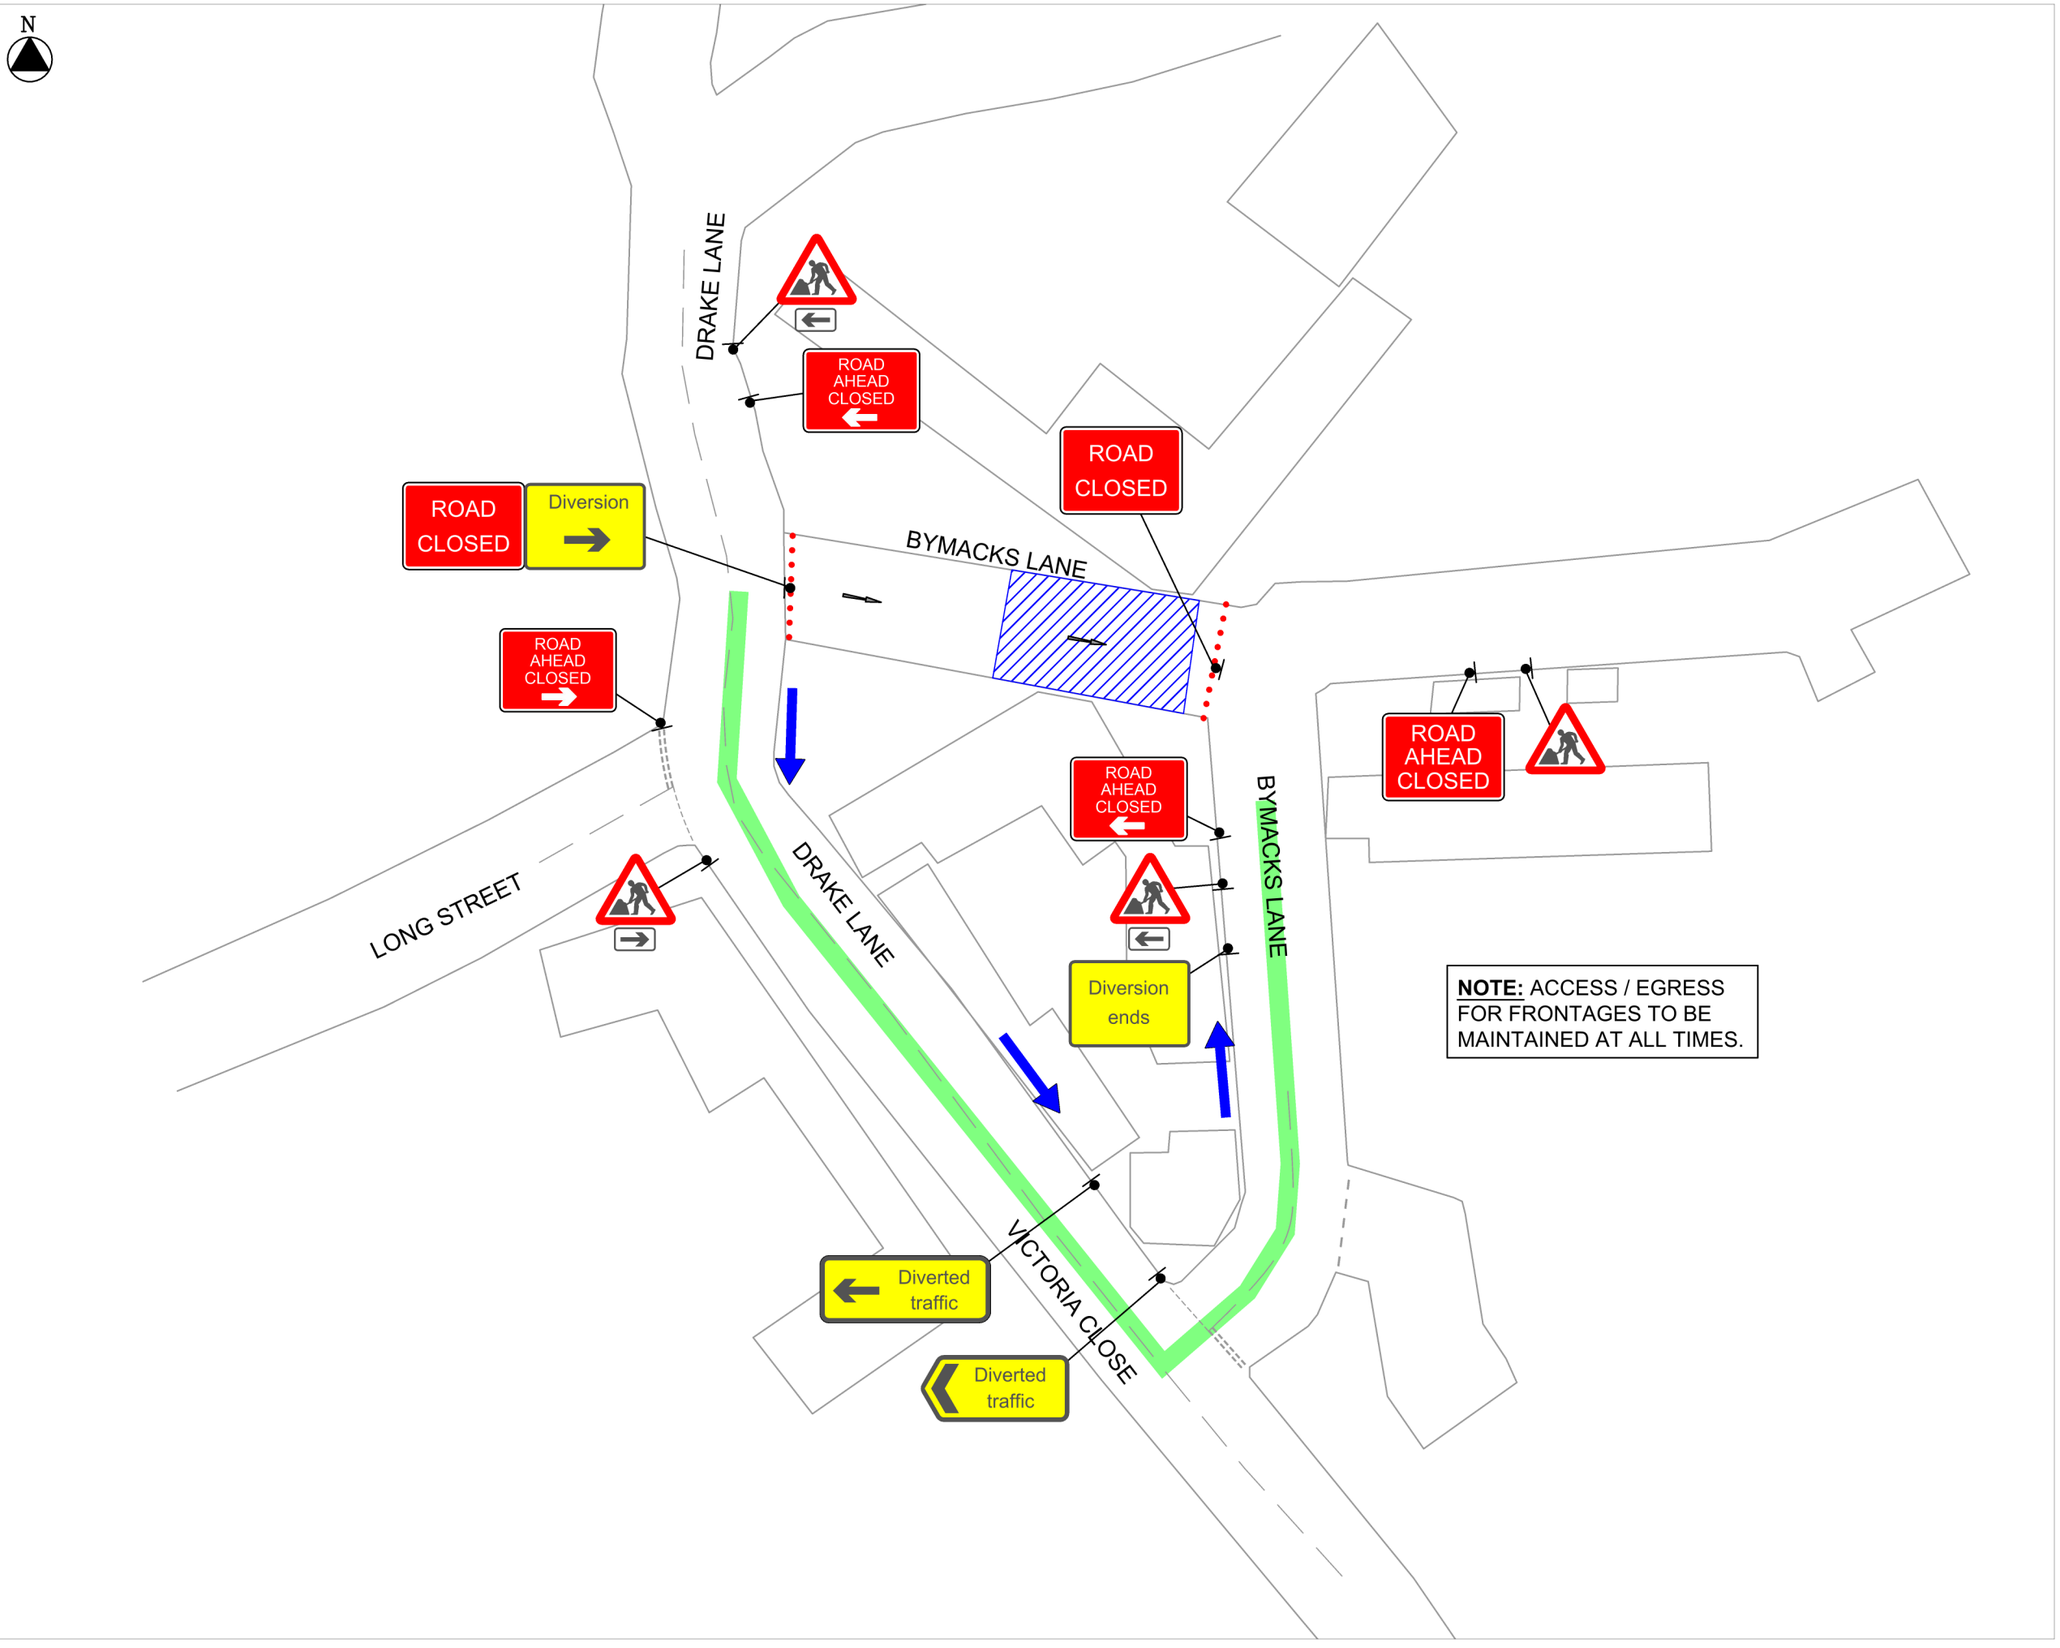

SIGNAL TRAFFIC MANAGEMENT DESIGN

SAFETY BY DESIGN

www.signaltrafficmanagement.co.uk Tel: 01562 825 557

NOTES

- TRAFFIC SIGN
- TRAFFIC CONE
- WORK AREA
- DIVERSION
- DIVERSION ROUTE
- TEMPORARY PEDLIGHT SIGNAL
- STOP/GO BOARD
- EXISTING BUS STOP
- PEDESTRIAN BARRIER
- HERAS FENCING

BYMACKS LANE

Speed of road(s) 30 MPH	30
Minimum Sideways safety zone 0.5 M (min)	(S)
Minimum Longways safety zone 0.5 M (min)	(L)

DIVERSION ROUTE

CLOCKWISE: **NO DIVERSION ROUTE (ONE WAY STREET)**

ANTI CLOCKWISE: **DRAKE LANE - VICTORIA CLOSE - BYMACKS LANE**

TOTAL NUMBER OF SIGNS: 14

REV:	DESCRIPTION:	BY:	DATE:

CLIENT: SEVERN TRENT WATER

SITE: Bymacks Lane, Dursley, Gloucestershire, GL11 4GH

GRID REF: 375870 ; 198270

TITLE: - 12679936 - Road Closure

SCALE AT A3:	DATE:	DRAWN:	CHECKED:
NTS	12/01/2021	PR	PR

PROJECT NO:	DRAWING NO:	REVISION:
STM 35749	001	-

Copyright © Signal Traffic Management LTD